Peerless PRODUCTS - INC

# Typical 2" Receptor & Subsill
## 1800 Series Window
## 2" Frame Depth
## 1/2 Scale 8.5x11

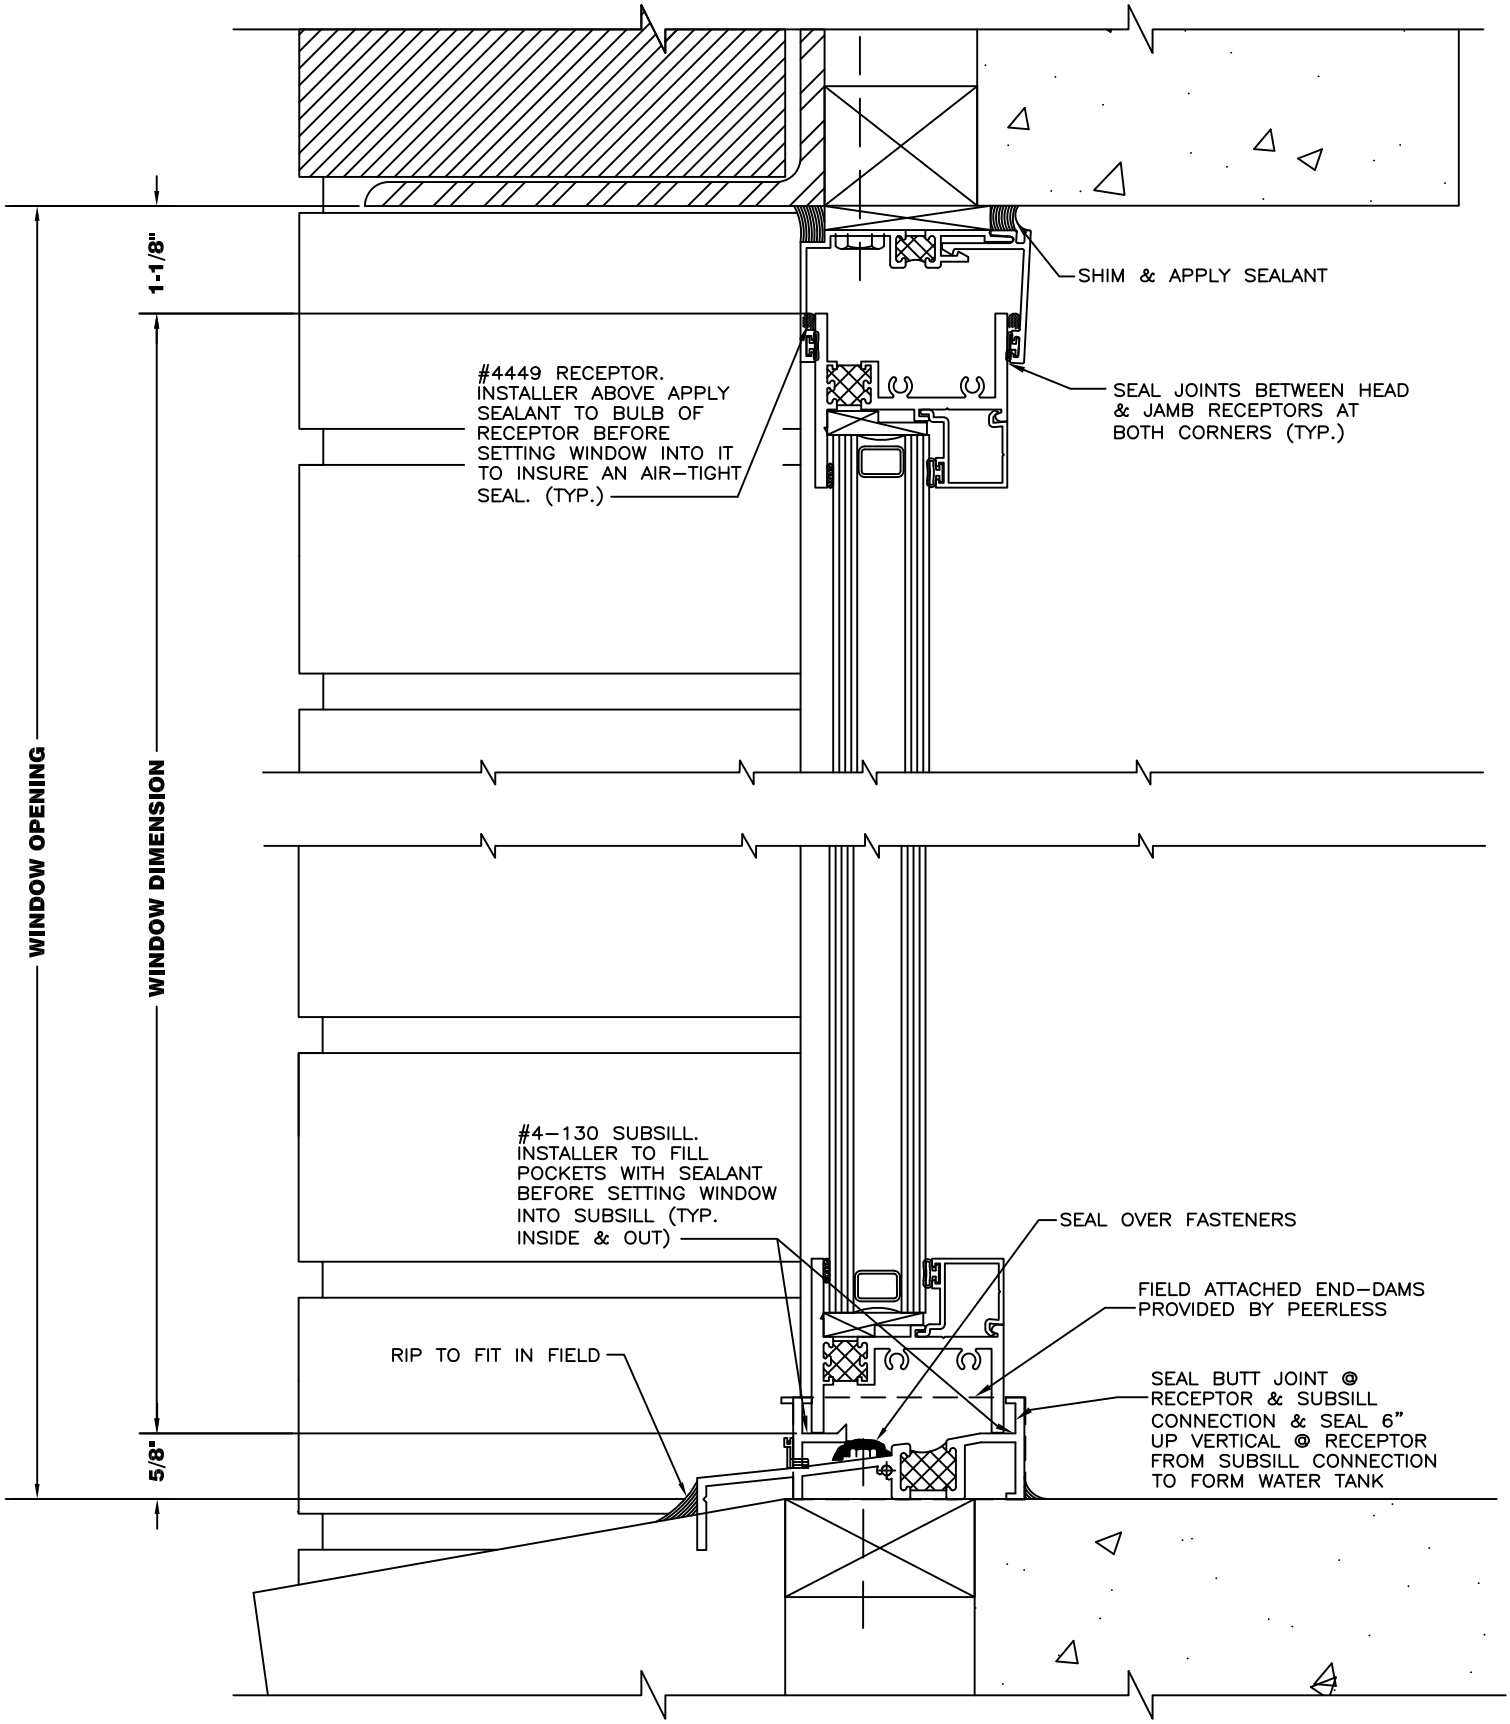


Copyright © 2005 Peerless Products Inc.
2403 S. Main Street · PO Box 431 · Fort Scott, Kansas 66701 · 1-866-420-4000
http://www.peerlessproducts.com
Updated: 02/04/2009

**Section: Installation Details**
**Page #:**

**Note: PDF Files & Letter Size Paper = Half Scale**
**AutoCAD Drawing File = Full Scale**